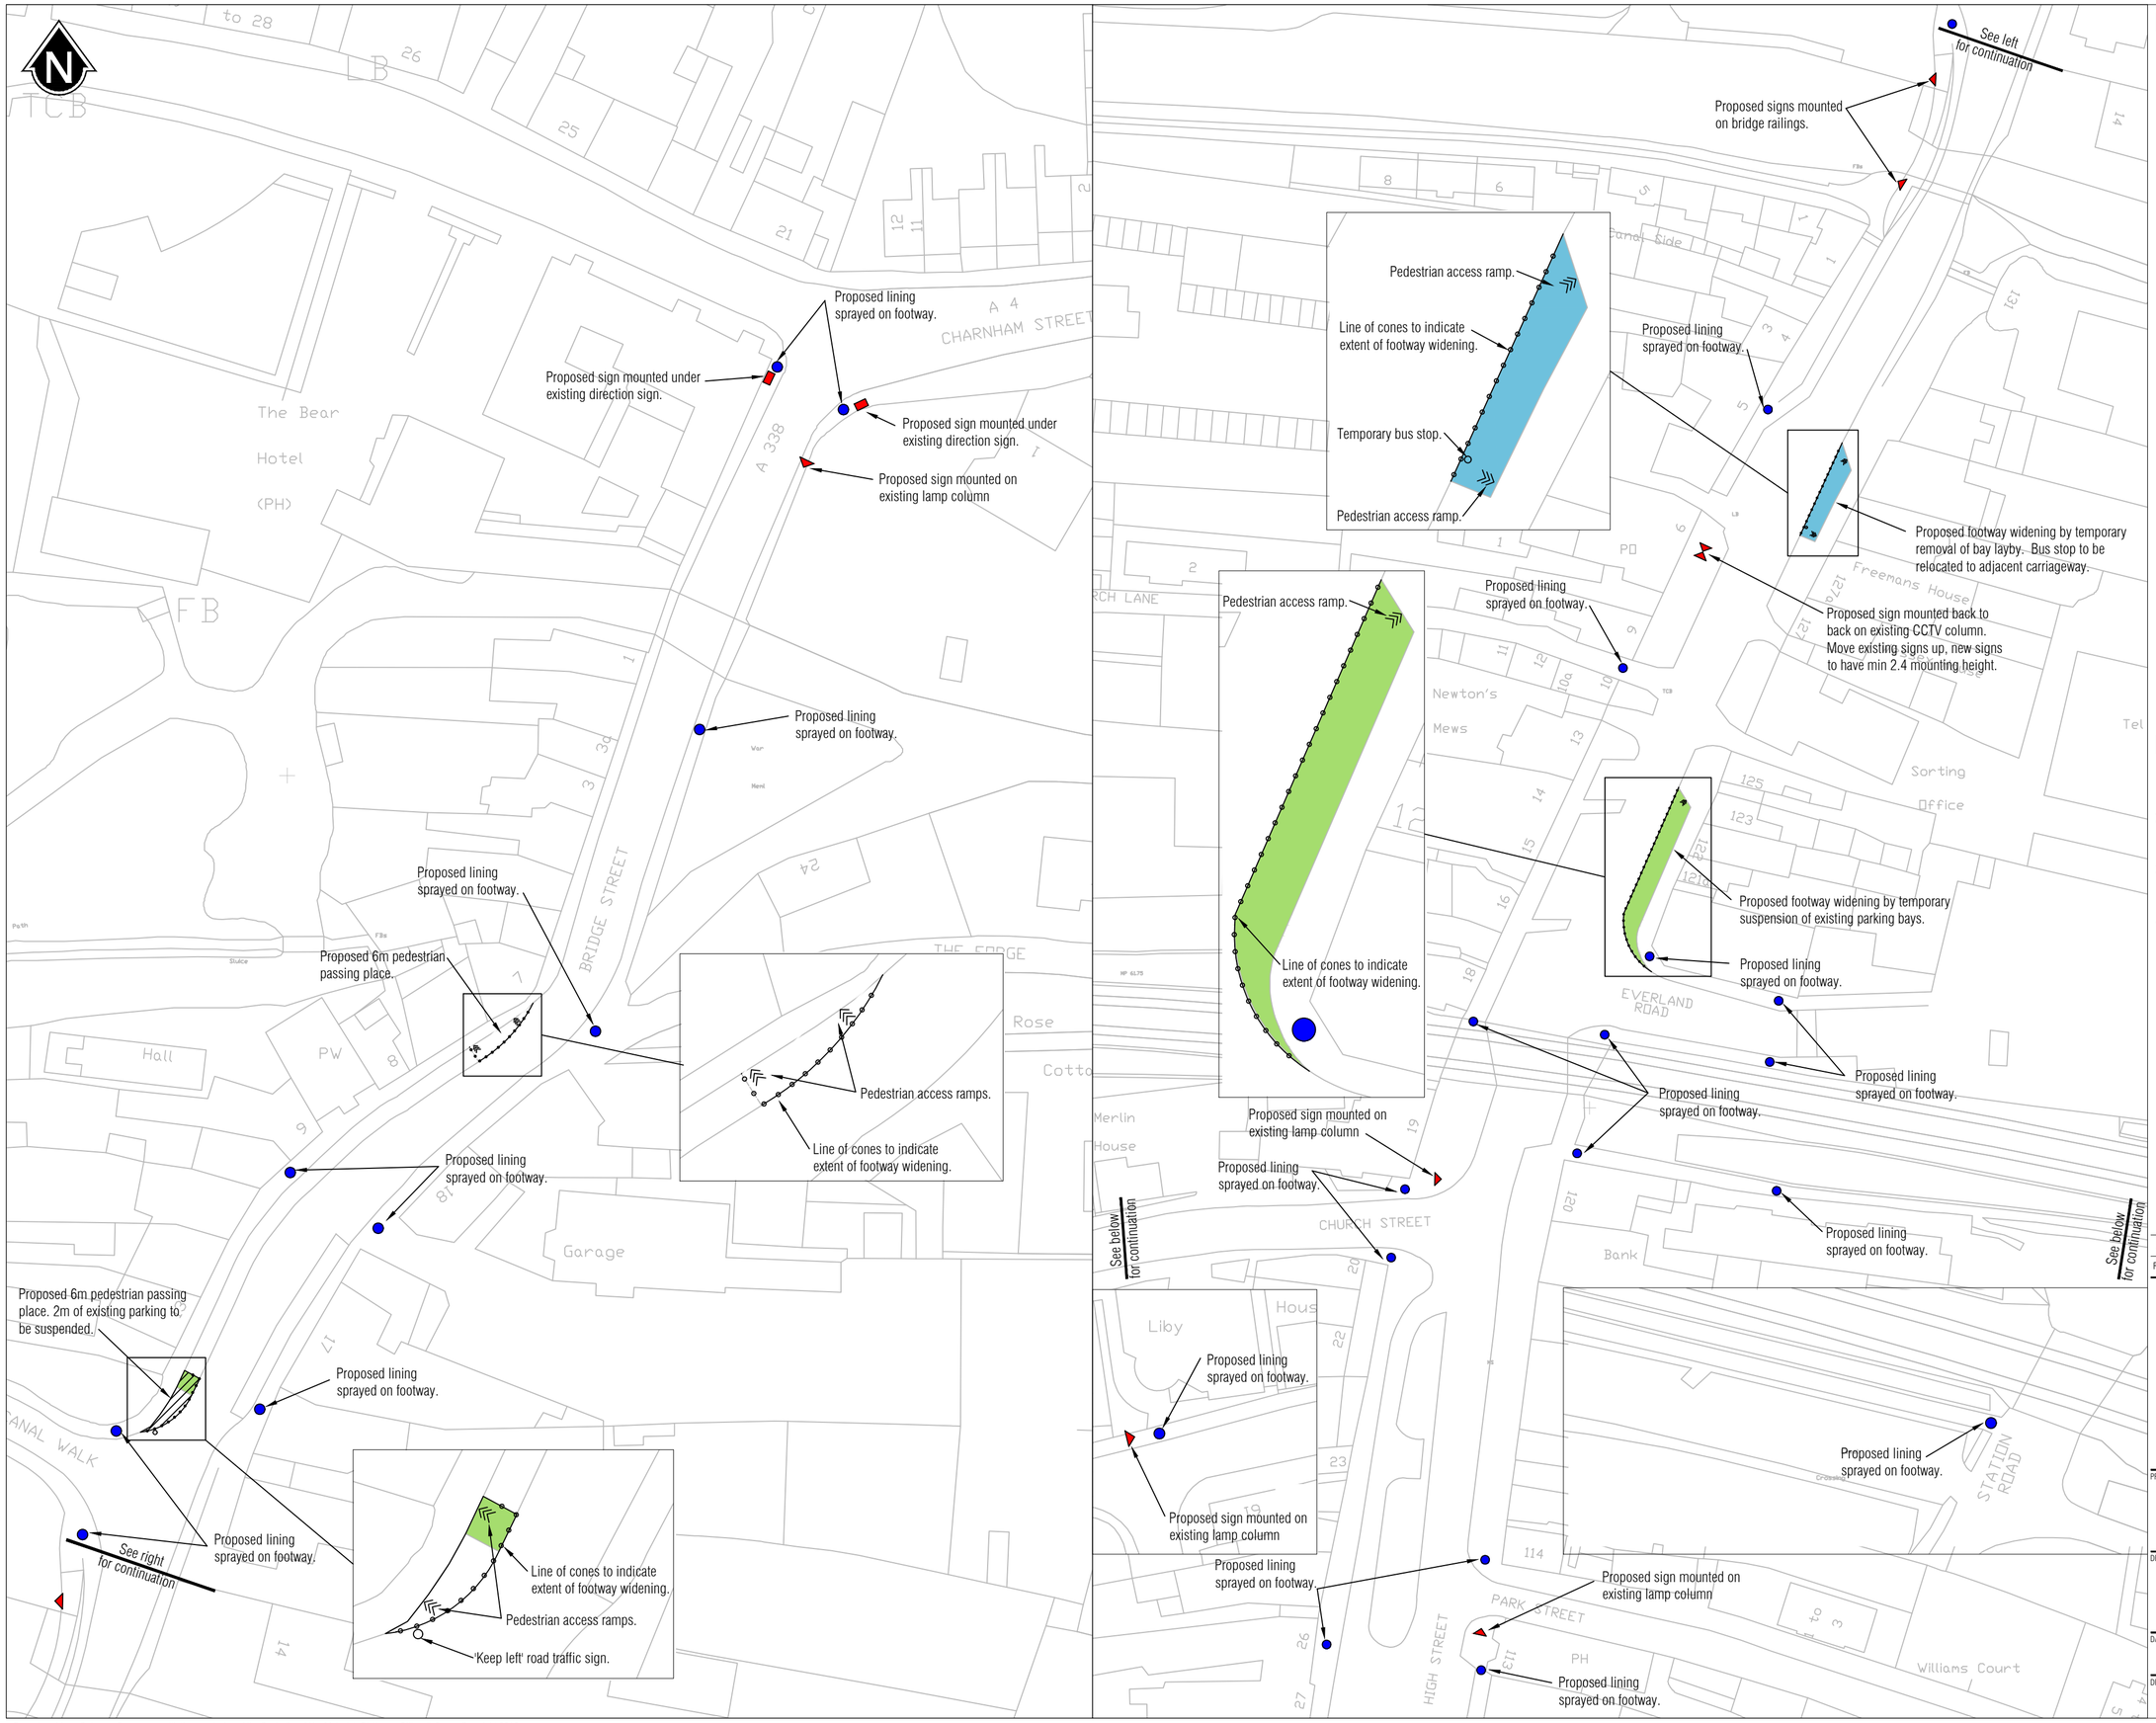

KEY

- Existing parking suspension.
- Existing bus layby suspension.
- Proposed pedestrian access ramp
- Proposed pedestrian sign to below design

- Proposed pedestrian sign to below design

- Proposed pedestrian spray to below design.

NOTES

1. Do not scale from this drawing.
2. All dimensions are shown in metres unless shown otherwise.
3. All signs to have a minimum 2.4m mounting height, unless otherwise stated.
4. 4x proposed 'New road layout for social distancing' signs to be erected on appropriate lamp columns on approaches to High Street from Park Street (2 signs) and A338 (2 signs).

REV	REV DATE	DESCRIPTION	DR	AU
A	08/06/2020	Minor amendments following site meeting.	MJM	GD

West Berkshire COUNCIL

ENVIRONMENT
COUNCIL OFFICES - MARKET STREET - NEWBURY - RG14 5LD

PROJECT TITLE
Hungerford High Street reopening

DRAWING TITLE
General Arrangement

DATE	DRAWN BY	CHECKED BY	PAPER SIZE	SCALE
June '20	MJM	GD	A2	NTS

DRAWING NUMBER	REVISION
WBC_HUN_2020_001	A

C:\Users\mmcmahon2\Documents\Reopening\Hungerford\001 GA.dwg

Reproduced from Ordnance Survey map with the permission of the Controller of Her Majesty's Stationery Office © Crown Copyright 2018.
Unauthorised reproduction infringes Crown Copyright and may lead to prosecution or civil proceedings. West Berkshire District Council 0100024151.